


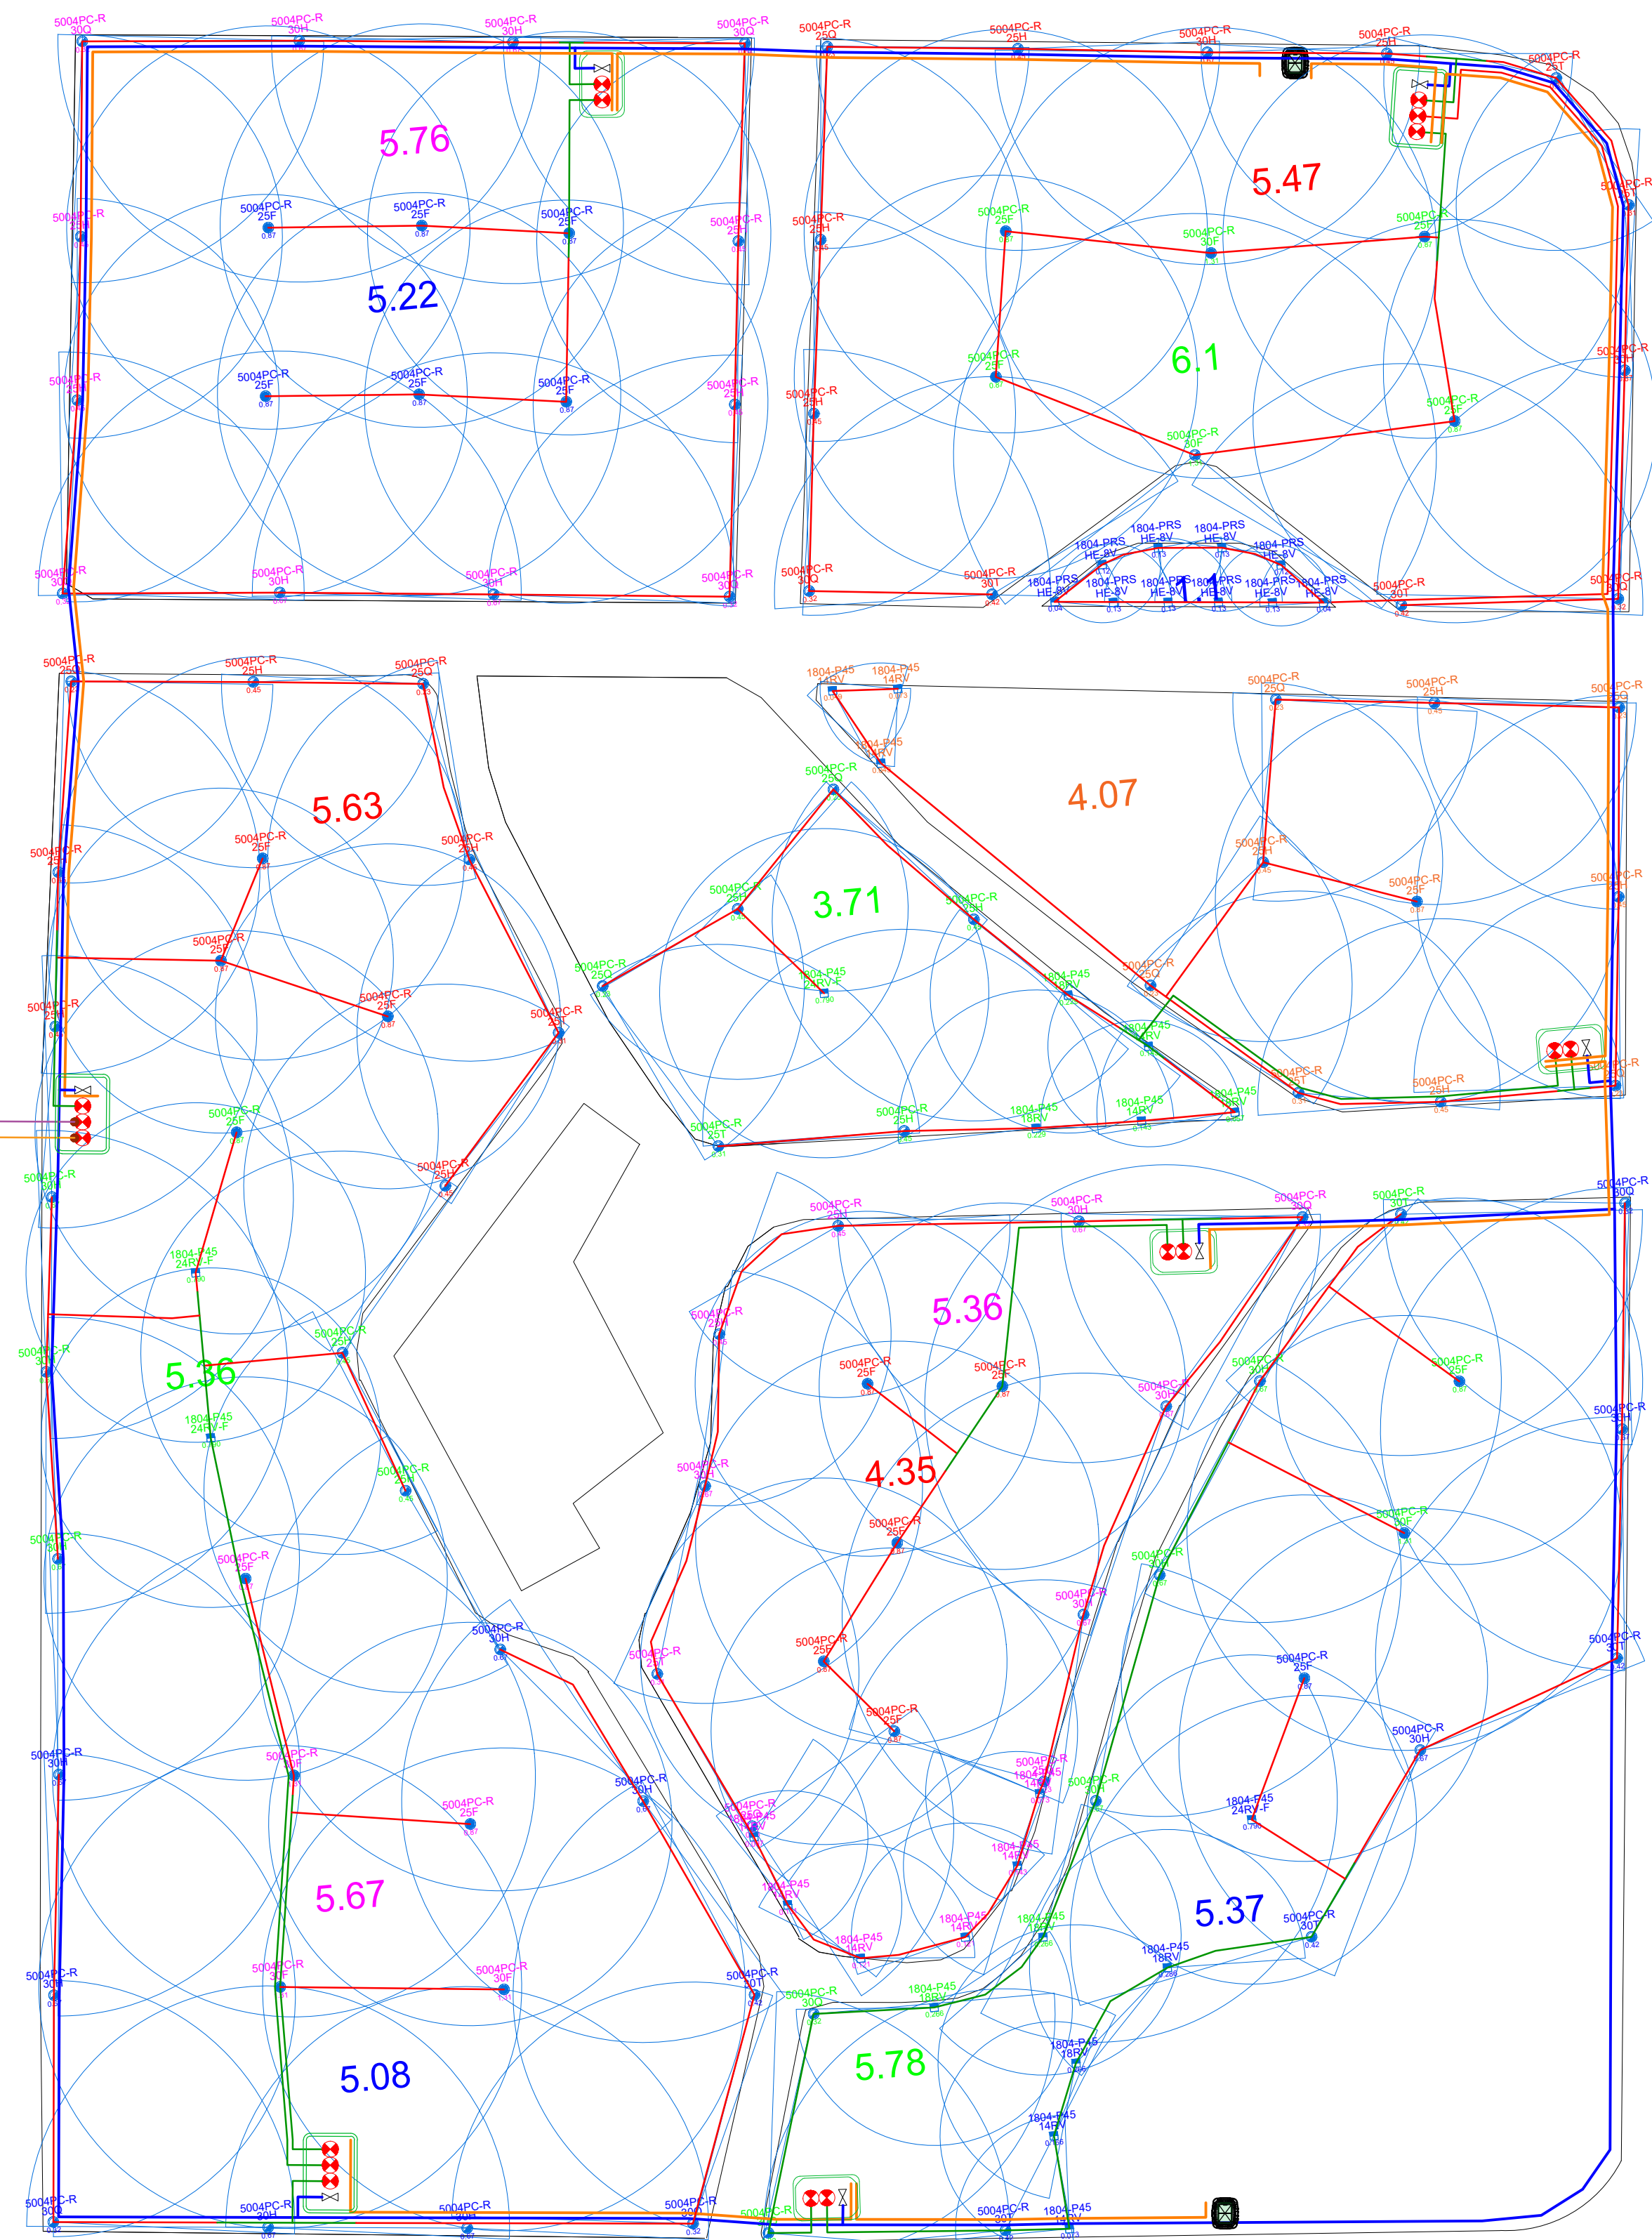

415m-2,90m³/h

400m-2,80m³/h